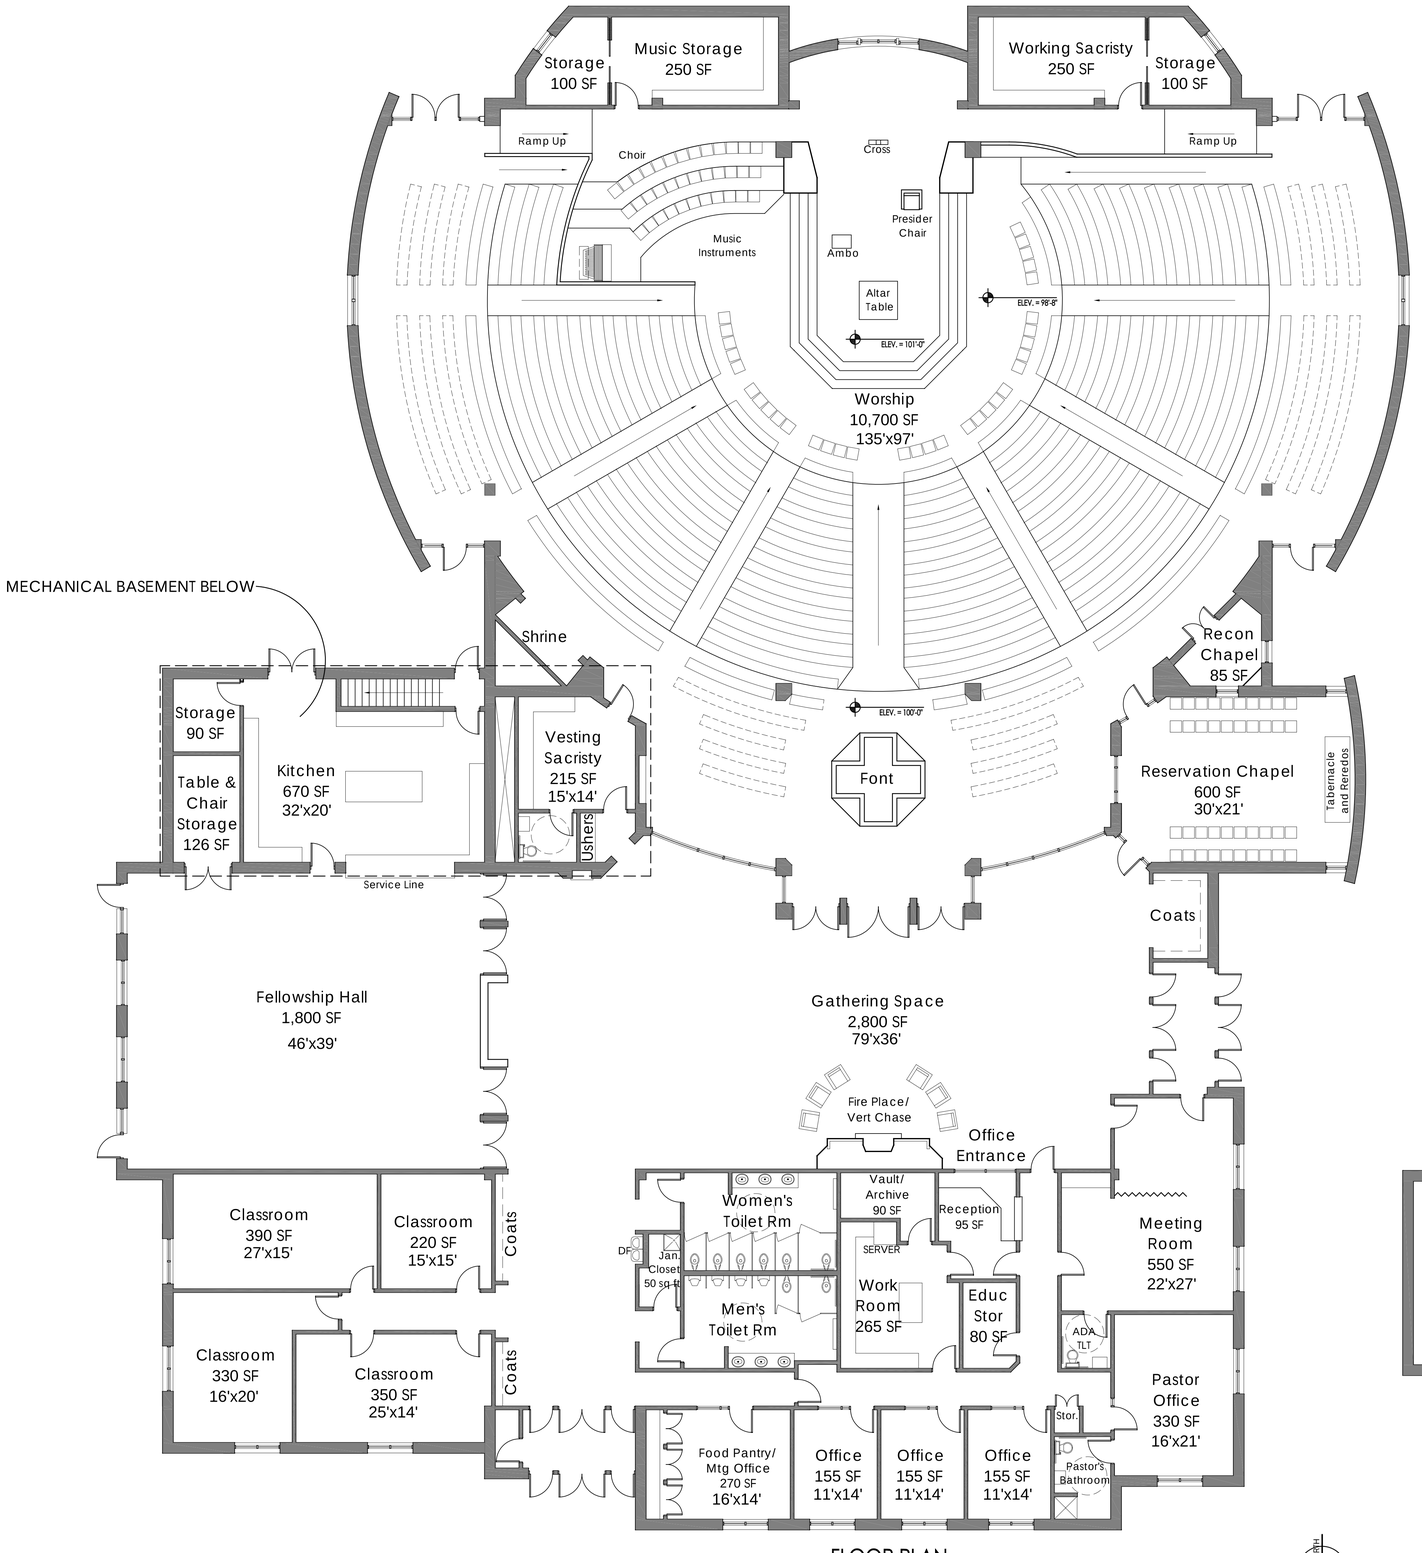

FLOOR PLAN

1/8" = 1'-0"

NORTH

Worship Seating

PHASE I:
700 SEATS @ 20"

757 SEATS @ 18"

FUTURE:
944 SEATS @ 20"

1032 SEATS @ 18"

Square Footage

First Floor:	26,155 SF
Basement Mech:	1,500 SF
Total:	27,655 SF

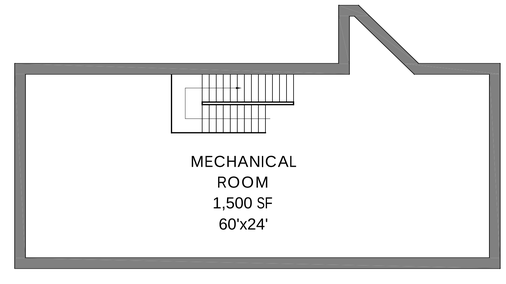

BASEMENT PLAN

1/8" = 1'-0"

NORTH

GROTH
DESIGN
GROUP

N58 W6181 COLUMBIA RD.
P.O. BOX 332
CEDARBURG, WISCONSIN 53012

PH: (262) 377-8001
FX: (262) 377-8003

EMAIL: info@gdg-architects.com

WEB:www.gdg-architects.com

PROJECT NAME

NEW WORSHIP
FACILITY FOR:

ST. STEPHEN
CATHOLIC
CHURCH

1441 W.
OAKWOOD RD.
OAK CREEK,
WI 53154

ISSUE

NO.	DATE	DESCRIPTION

PROJECT INFO

Date
3-12-07

Project No.
06.030

Drawn By
R.P.

SHEET TITLE

FLOOR PLAN

SHEET NUMBER

A
3.1

GROTH